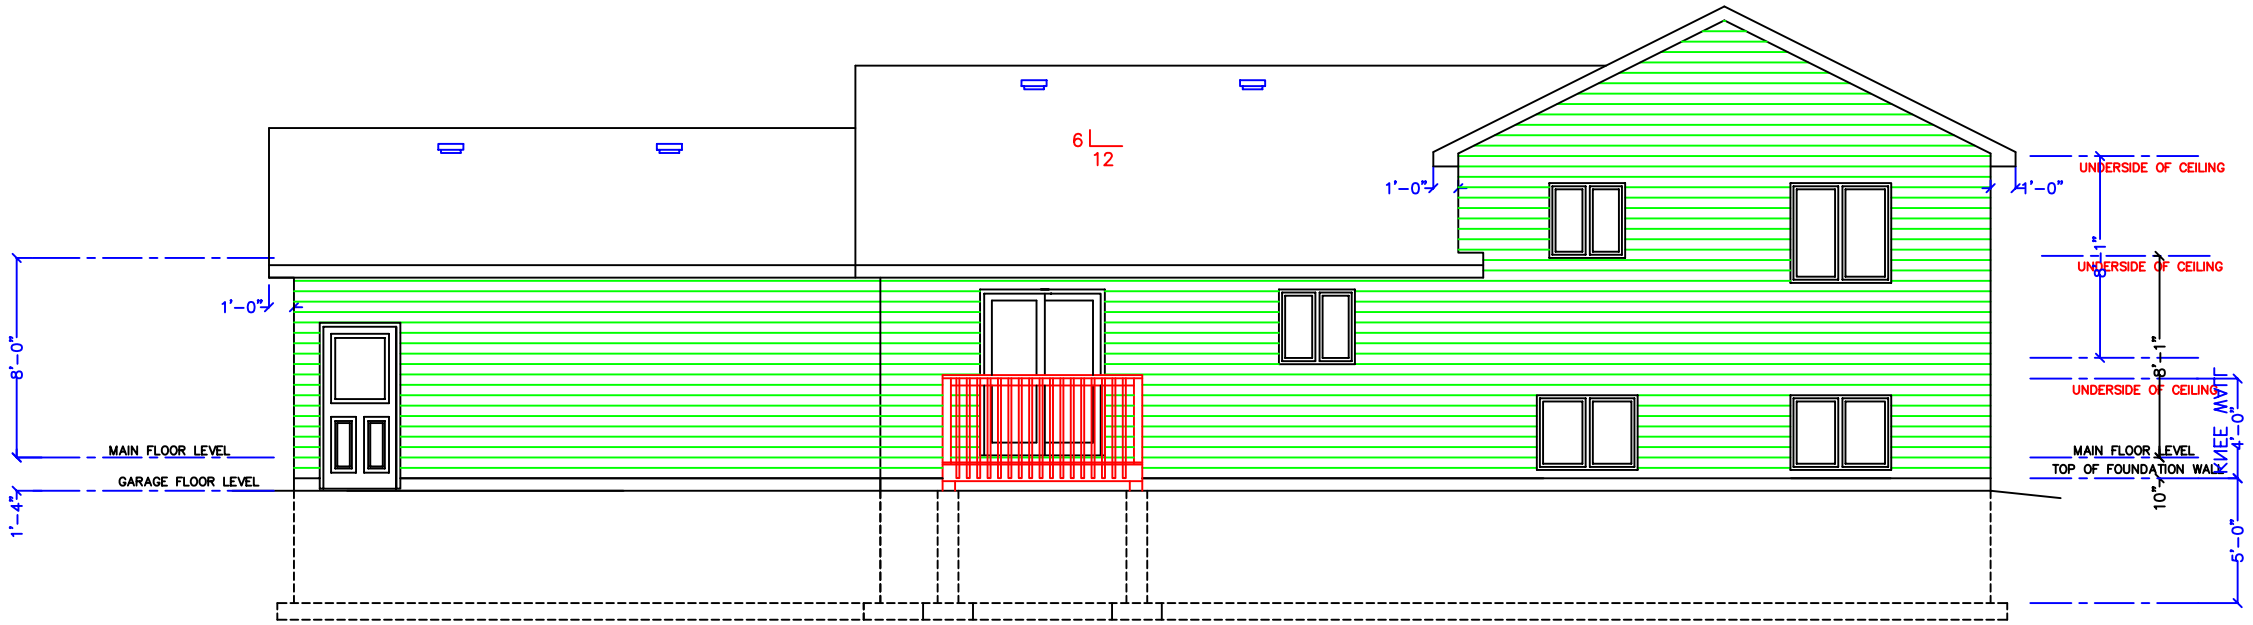

REAR ELEVATION

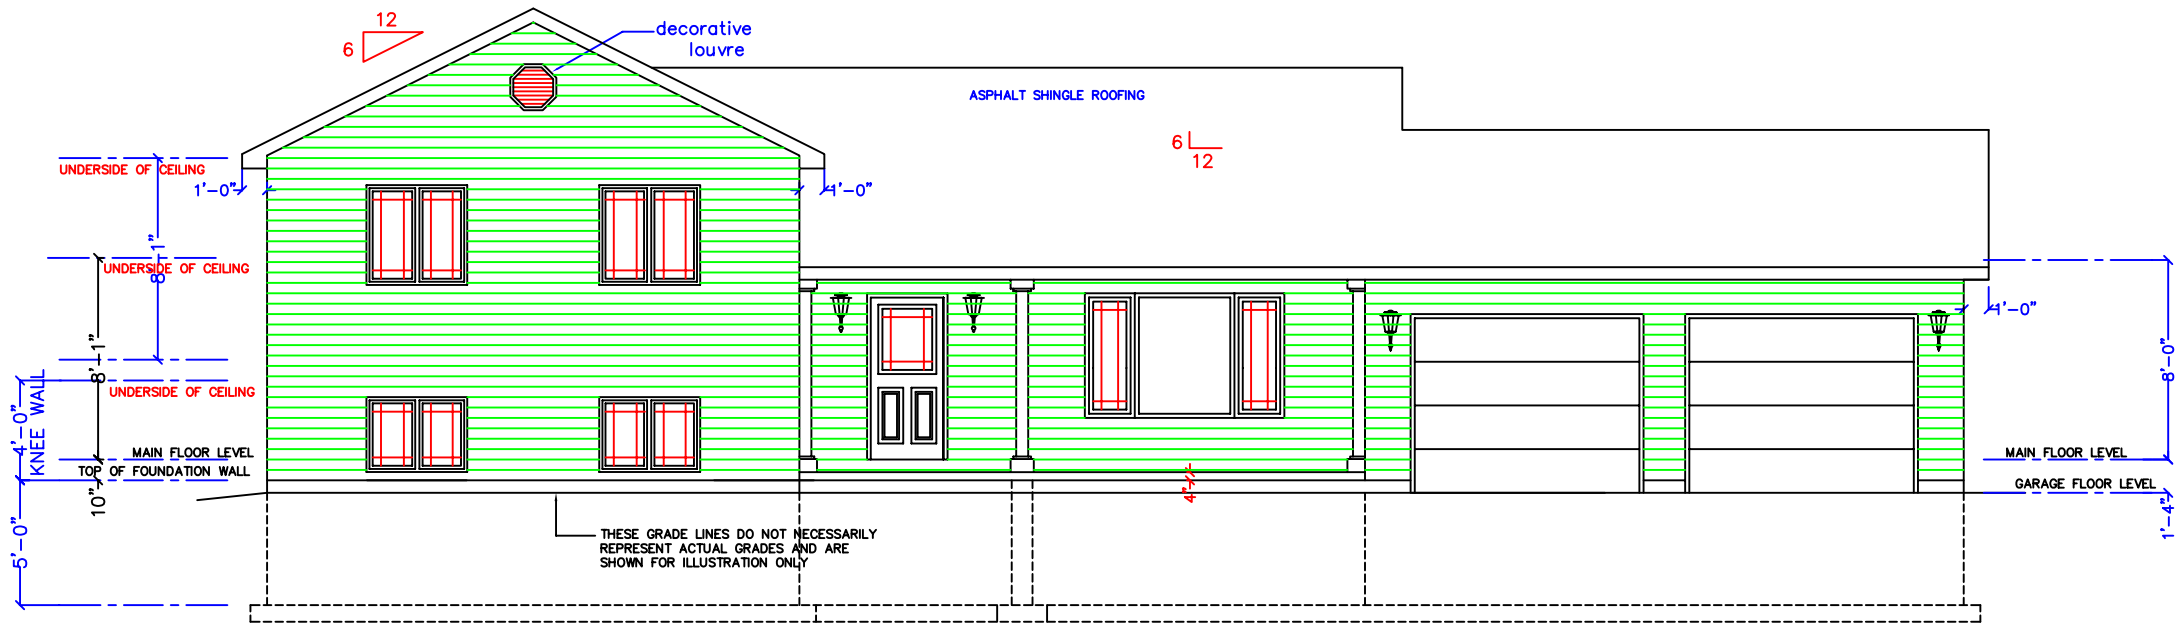

FRONT ELEVATION

REVISIONS:

NO.	REVISION	DATE

Ruyf Drafting & Design Inc.
AutoCAD Drafting • Design
Graphic Architectural Perspectives
RR2 Mountain, On. K0E 1S0 613-989-3232

Project: "Barkley" Model Residence

Client: ROBINSON CUSTOM HOMES

Drawing Title: FRONT/REAR ELEVATIONS

Scale: SCALE: 1/8" = 1'-0"

Date: OCTOBER, 2009

Drawn By: G. RUYF

Checked By:

Approved By:

Drawing No.: A4.6 of